
PLEASE COMPLETE
FLOOR PLAN SHOWING
CLASS ORGANISATION
FOR ACADEMIC YEAR
2007/2008

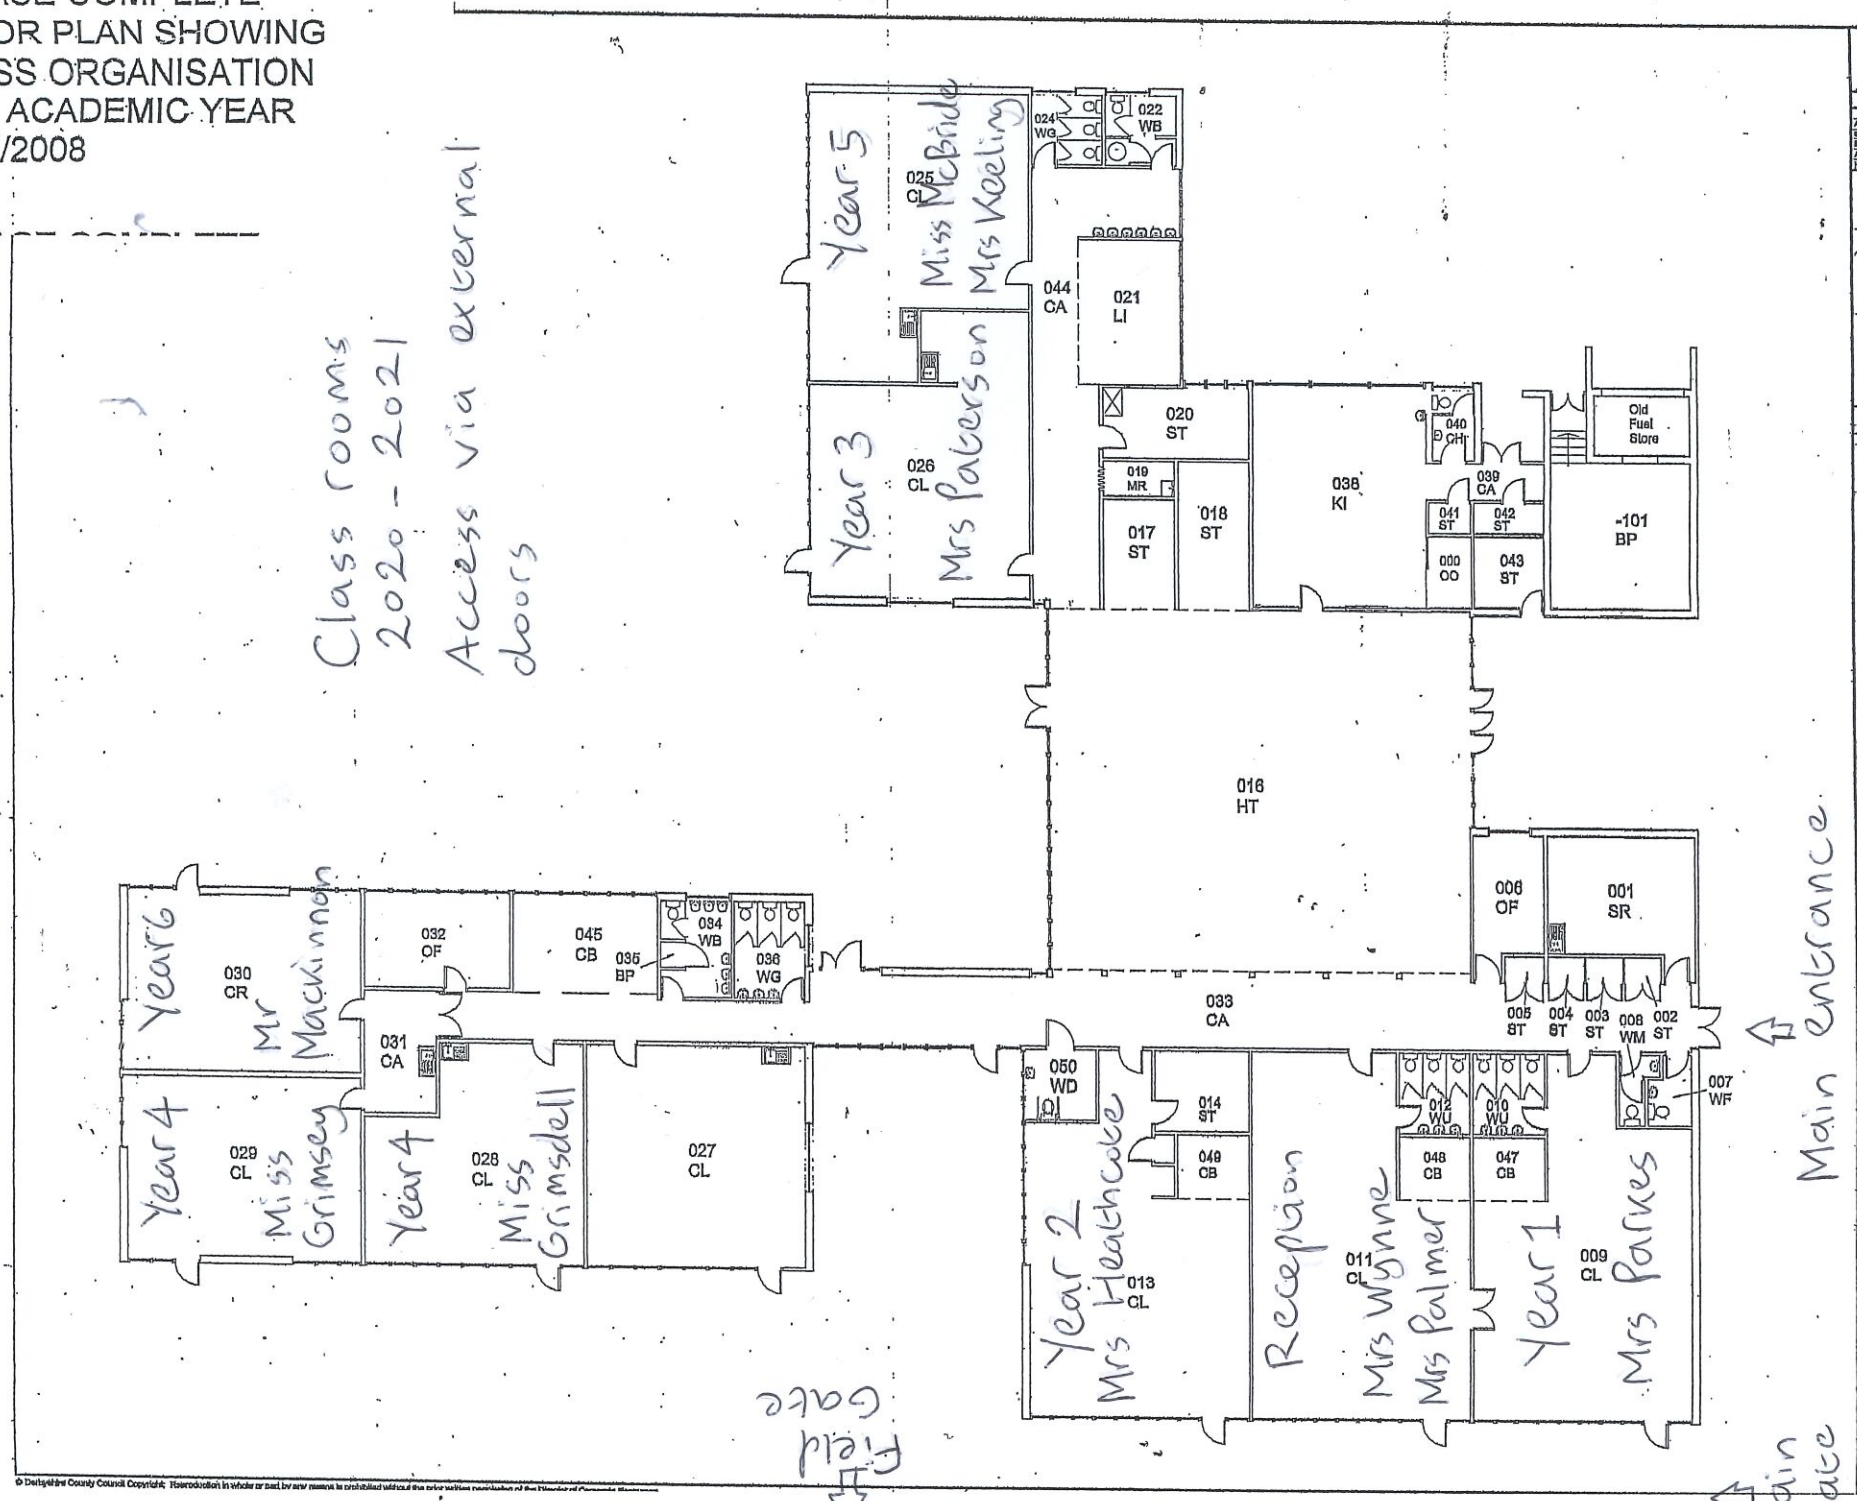

Do not scale

Use only written dimensions. All dimensions must be verified prior to the works being put into hand and any discrepancies reported to the originator

HEALTH AND SAFETY INFORMATION

	Details	Initial	Date
Asbestos Survey			
Structural Survey & Investigation			
Site Survey			
Access & Egress/Compound			
Hazards Identified			

LOCATION / KEY PLAN
N.T.S.

General Notes

Rev.	Details of Revision	Date	Init.
A -	ROOM 050 ADDED	JAN 2008	LB

Derbyshire County Council
Corporate Resources
Director: Gerald Tomlay
County Property Division
County Property Officer: Alan Boothroyd
Chesterfield Hall, Chesterfield Road,
Matlock, Derbyshire DE4 5FW
Tel. (01629) 580000 Fax (01629) 580144

Project
HEATH FIELD
PRIMARY SCHOOL
HATTON

UPRN Number

Drawing Number
1261/01/01-GF/B/D001

Revision

Title
SITE 01
BLOCK 01
GROUND FLOOR

Scale	Drawn	Checked
1:125	NBB	
Original Size	Date	Date
A2	3.04.08	

Status
AA

© Derbyshire County Council Copyright. Reproduction in whole or part by any means is prohibited without the prior written permission of the Director of Corporate Resources.